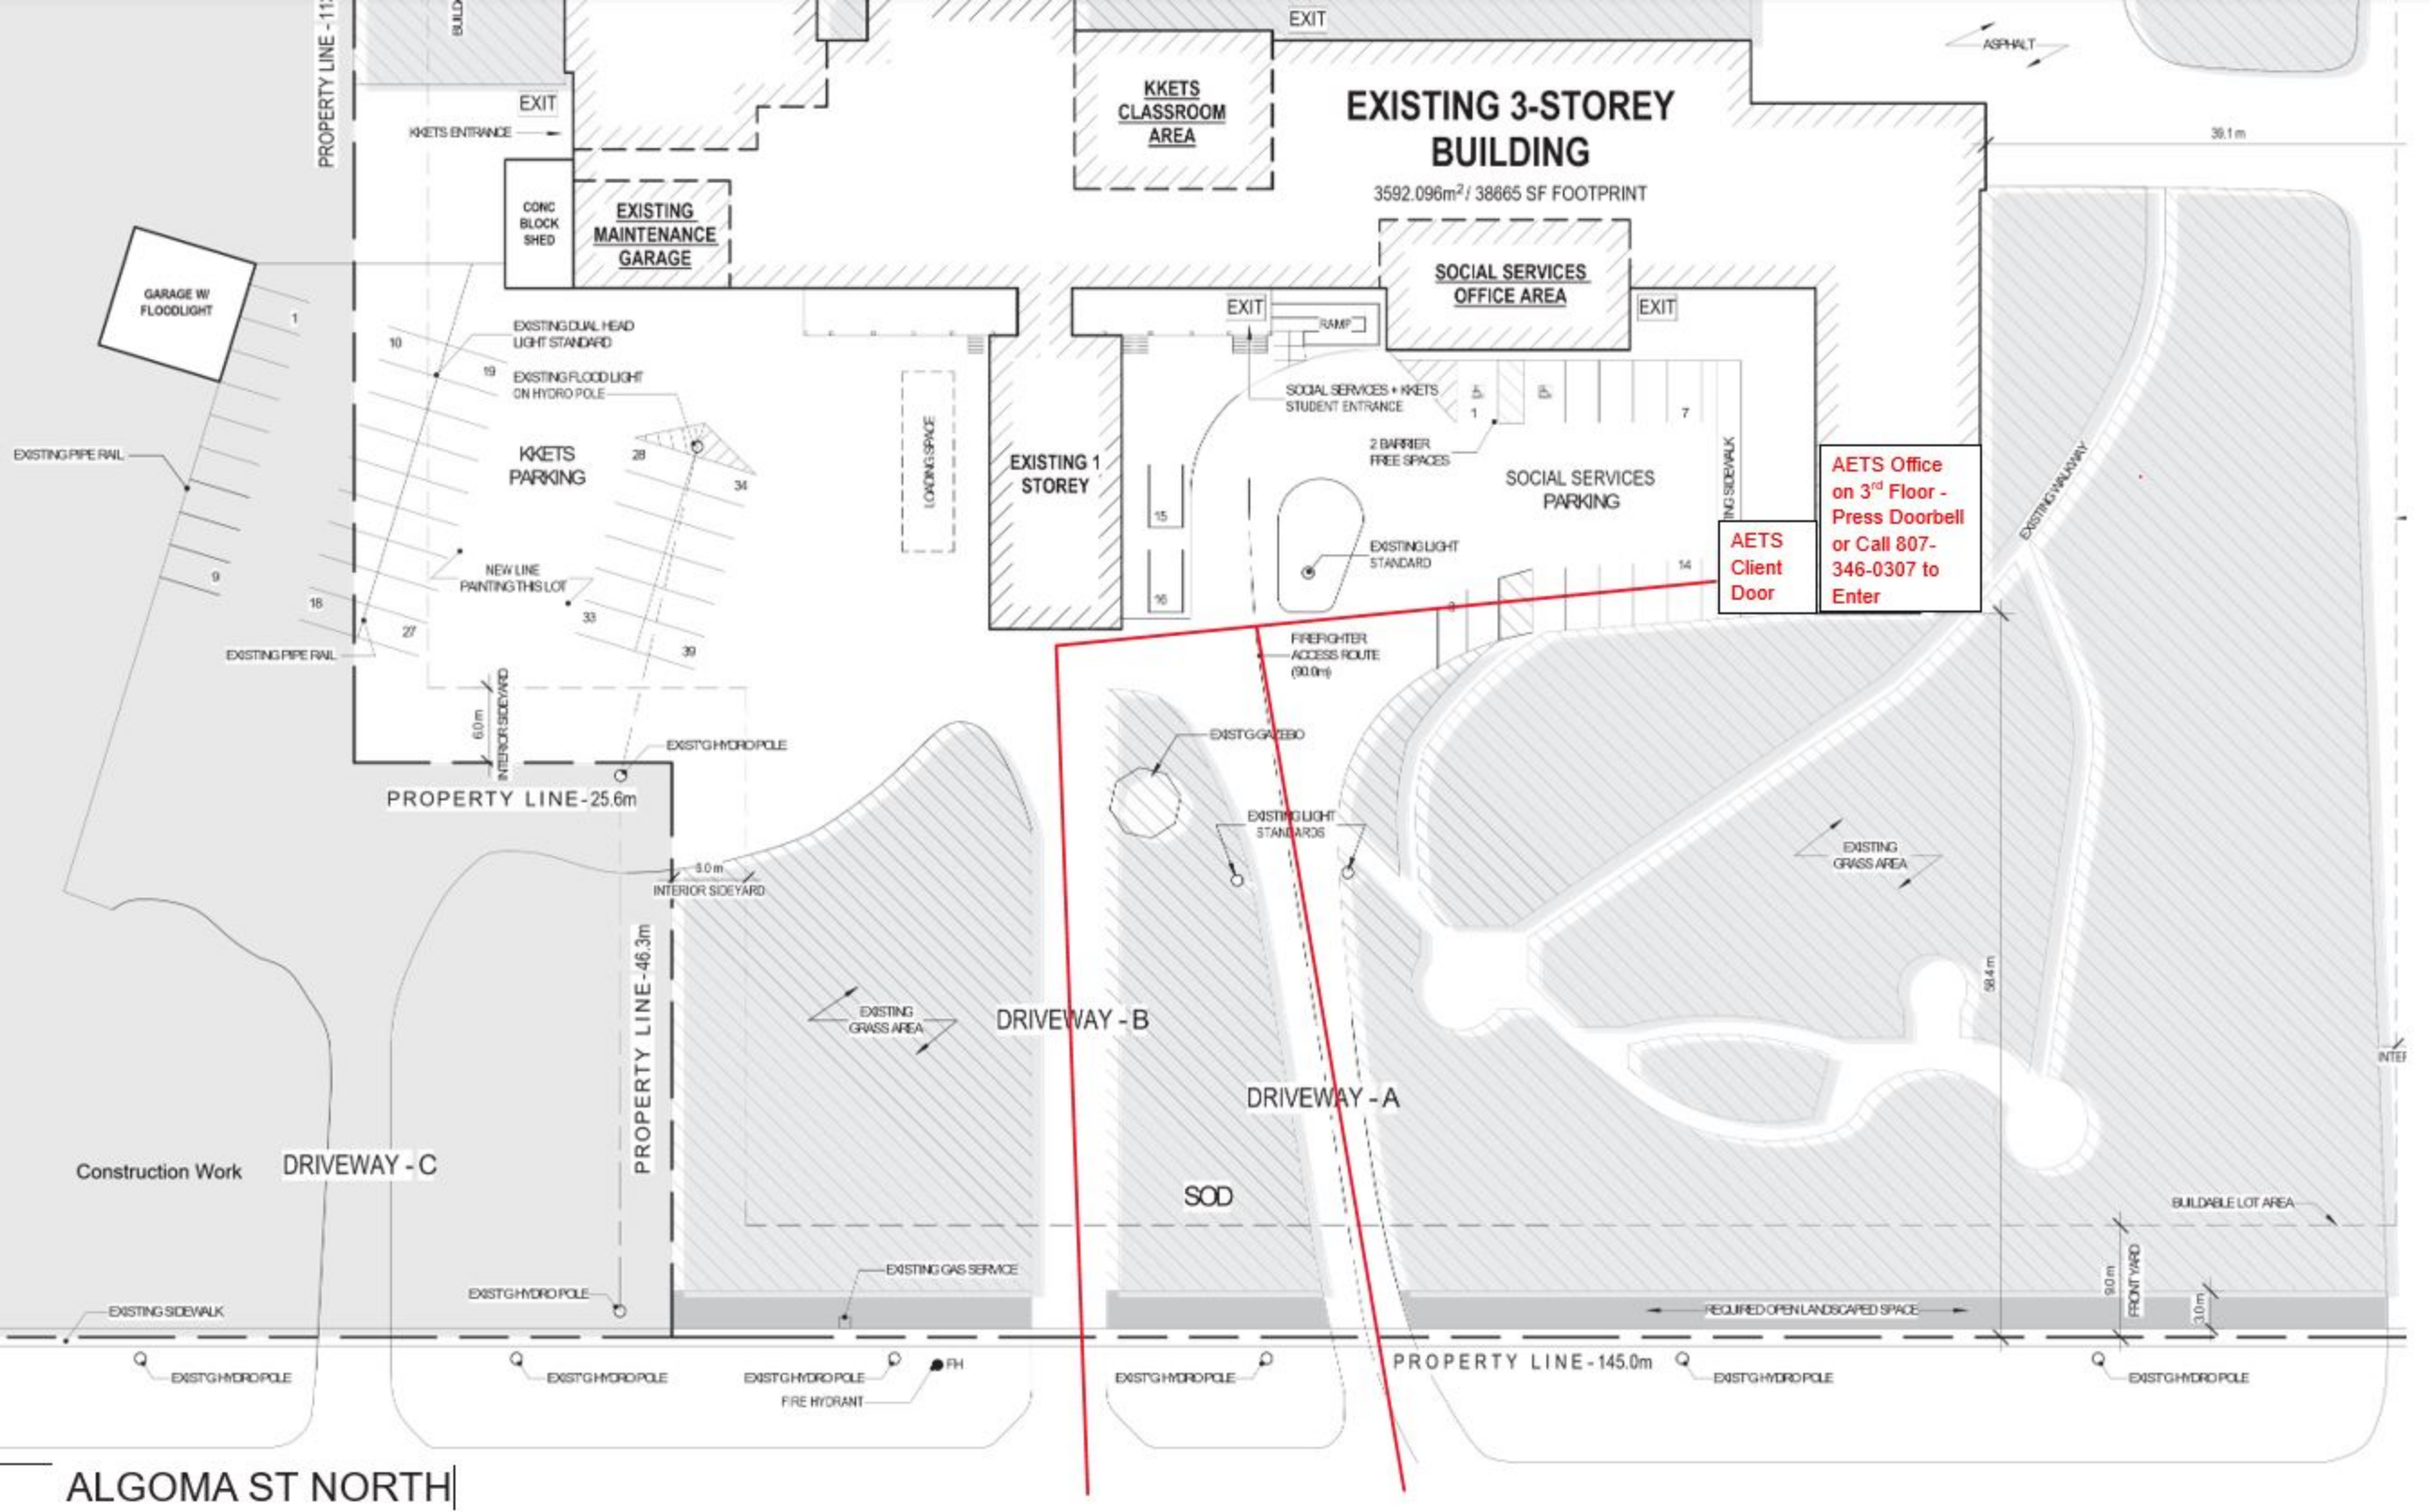
EXISTING 3-STOREY BUILDING
3592.096m² / 38665 SF FOOTPRINT
KKETS CLASSROOM AREA
SOCIAL SERVICES OFFICE AREA
EXISTING MAINTENANCE GARAGE
CONC BLOCK SHED
KKETS ENTRANCE
EXIT
GARAGE W/ FLOODLIGHT
EXISTING DUAL HEAD LIGHT STANDARD
EXISTING FLOOD LIGHT ON HYDRO POLE
KKETS PARKING
NEW LINE PAINTING THIS LOT
EXISTING PIPE RAIL
LOADING SPACE
EXISTING 1 STOREY
RAMP
SOCIAL SERVICES + KKETS STUDENT ENTRANCE
2 BARRIER FREE SPACES
SOCIAL SERVICES PARKING
EXISTING LIGHT STANDARD
AETS Client Door
AETS Office on 3rd Floor - Press Doorbell or Call 807-346-0307 to Enter
FIREFIGHTER ACCESS ROUTE (90.0m)
EXISTING GAZEBO
EXISTING LIGHT STANDARDS
EXISTING GRASS AREA
EXISTING HYDRO POLE
PROPERTY LINE - 25.6m
PROPERTY LINE - 46.3m
PROPERTY LINE - 145.0m
INTERIOR SIDEYARD
DRIVEWAY - A
DRIVEWAY - B
DRIVEWAY - C
SOD
Construction Work
EXISTING GAS SERVICE
EXISTING SIDEWALK
FIRE HYDRANT
FH
REQUIRED OPEN LANDSCAPED SPACE
BUILDABLE LOT AREA
FRONT YARD
EXISTING HALLWAY
ASPHALT
39.1 m
58.4 m
ALGOMA ST NORTH